



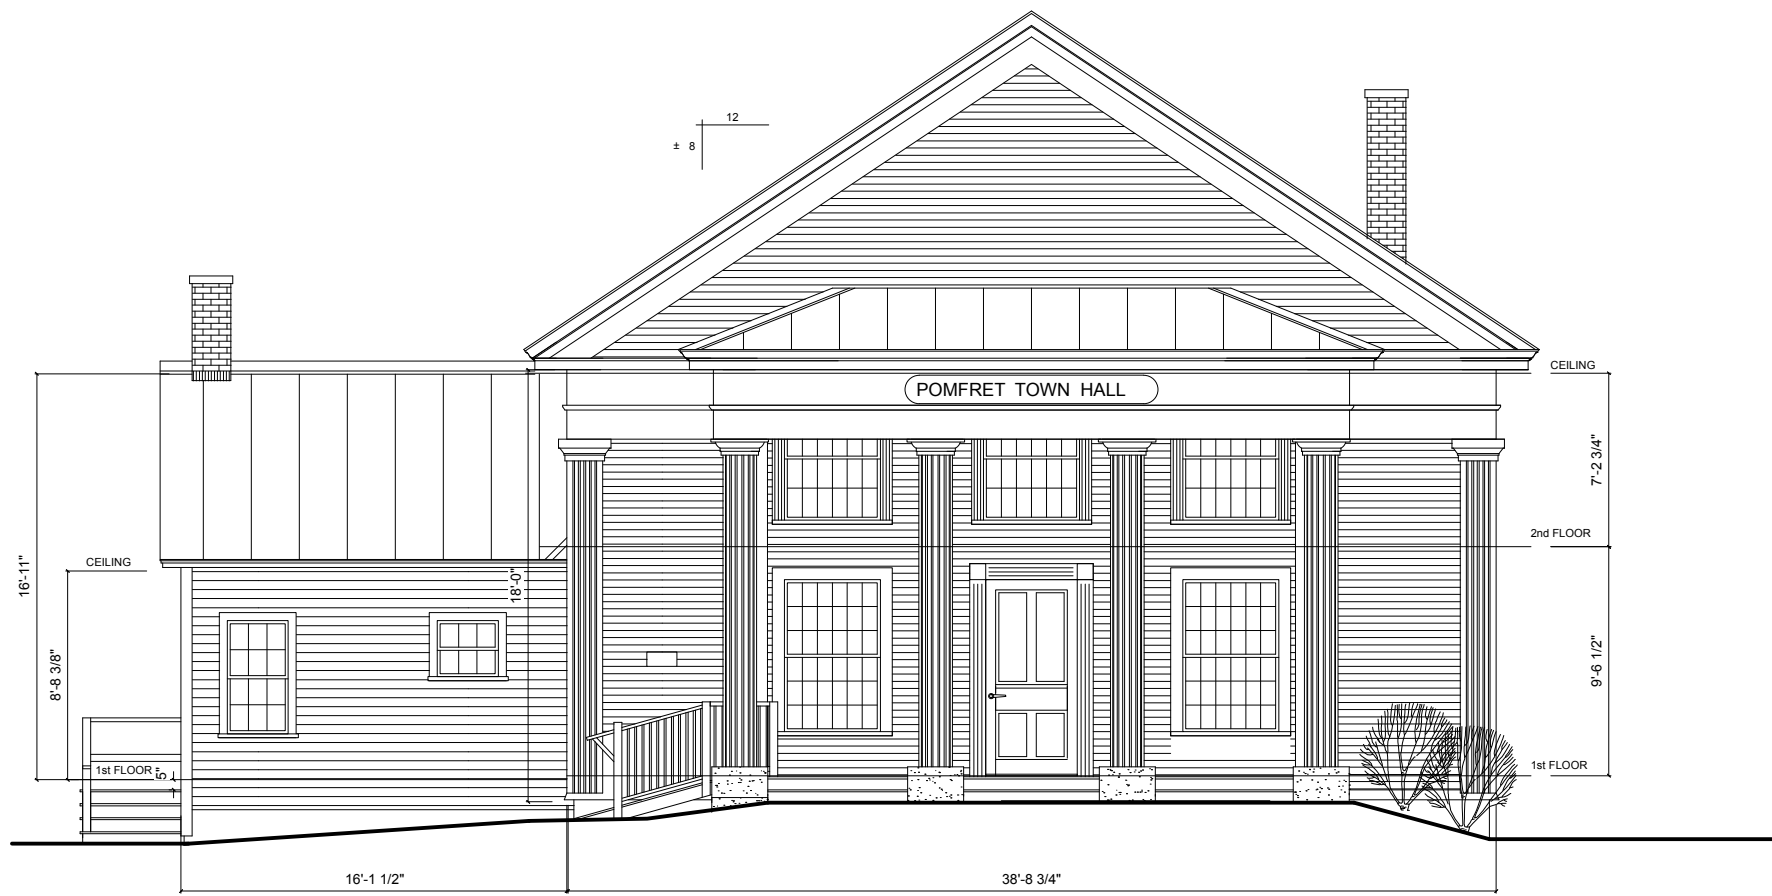


EXISTING EAST ELEVATION




EXISTING SOUTH ELEVATION

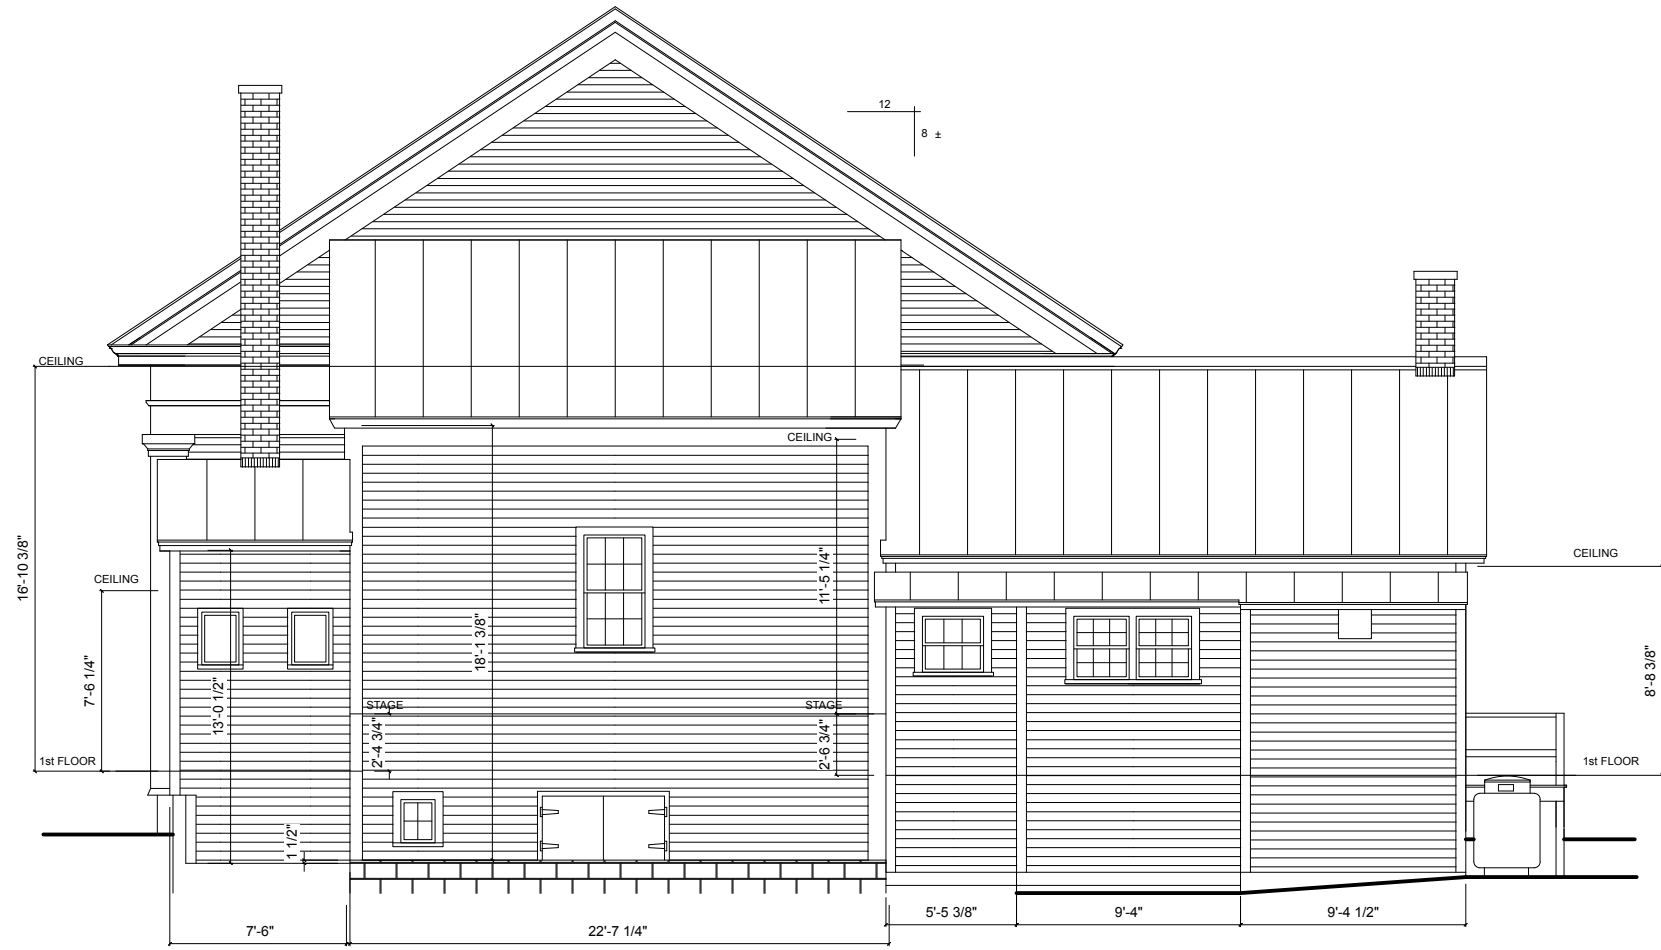

EXISTING WEST ELEVATION

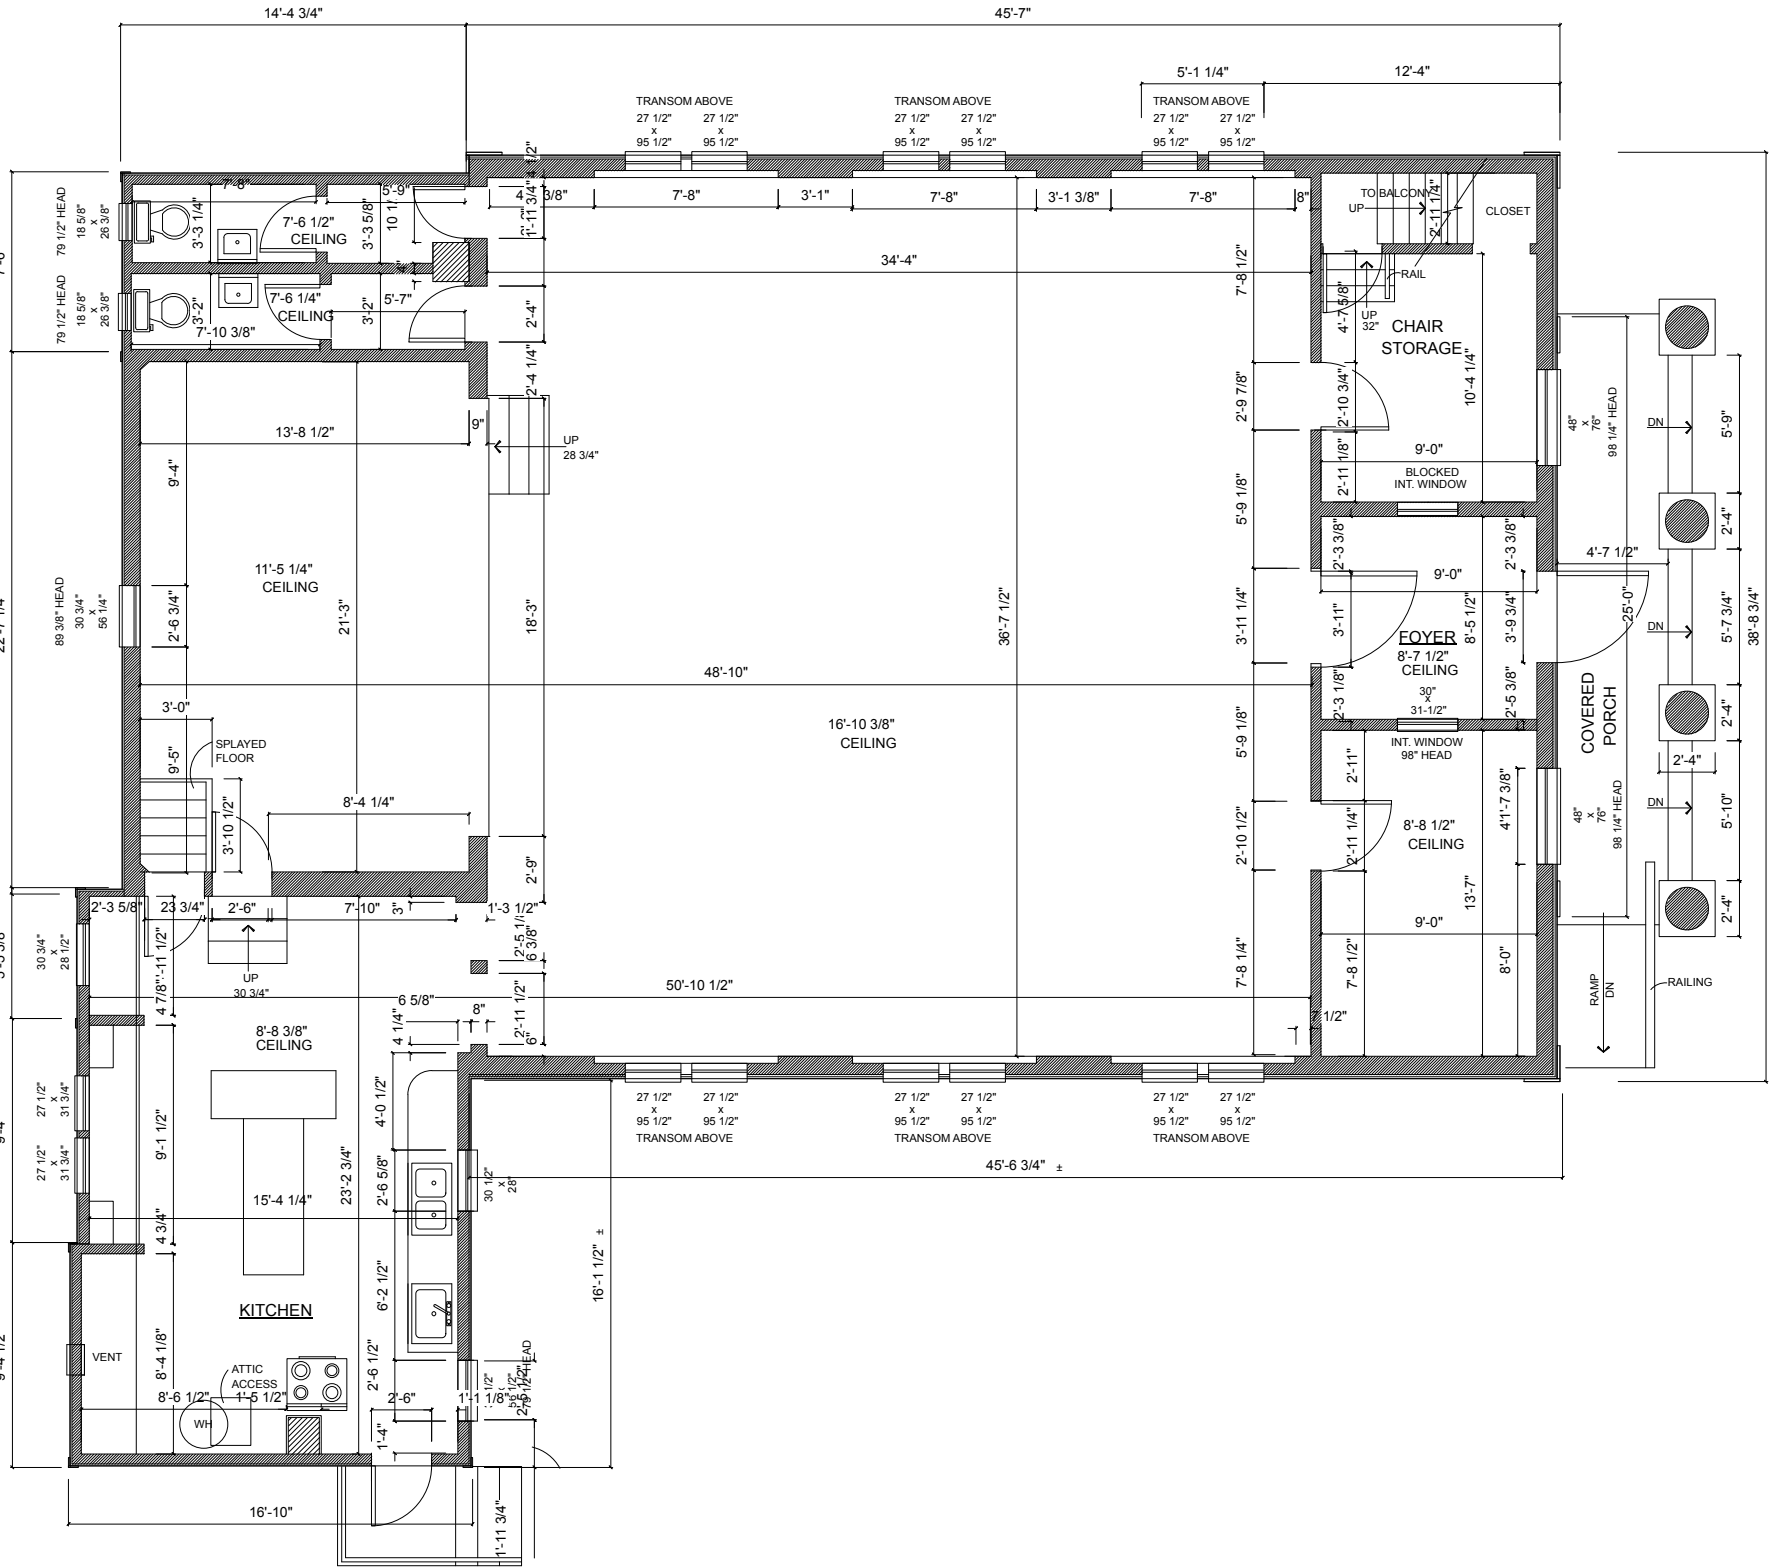

EXISTING FIRST FLOOR PLAN

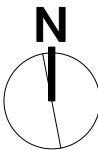





PROPOSED EAST ELEVATION



PROPOSED SOUTH ELEVATION

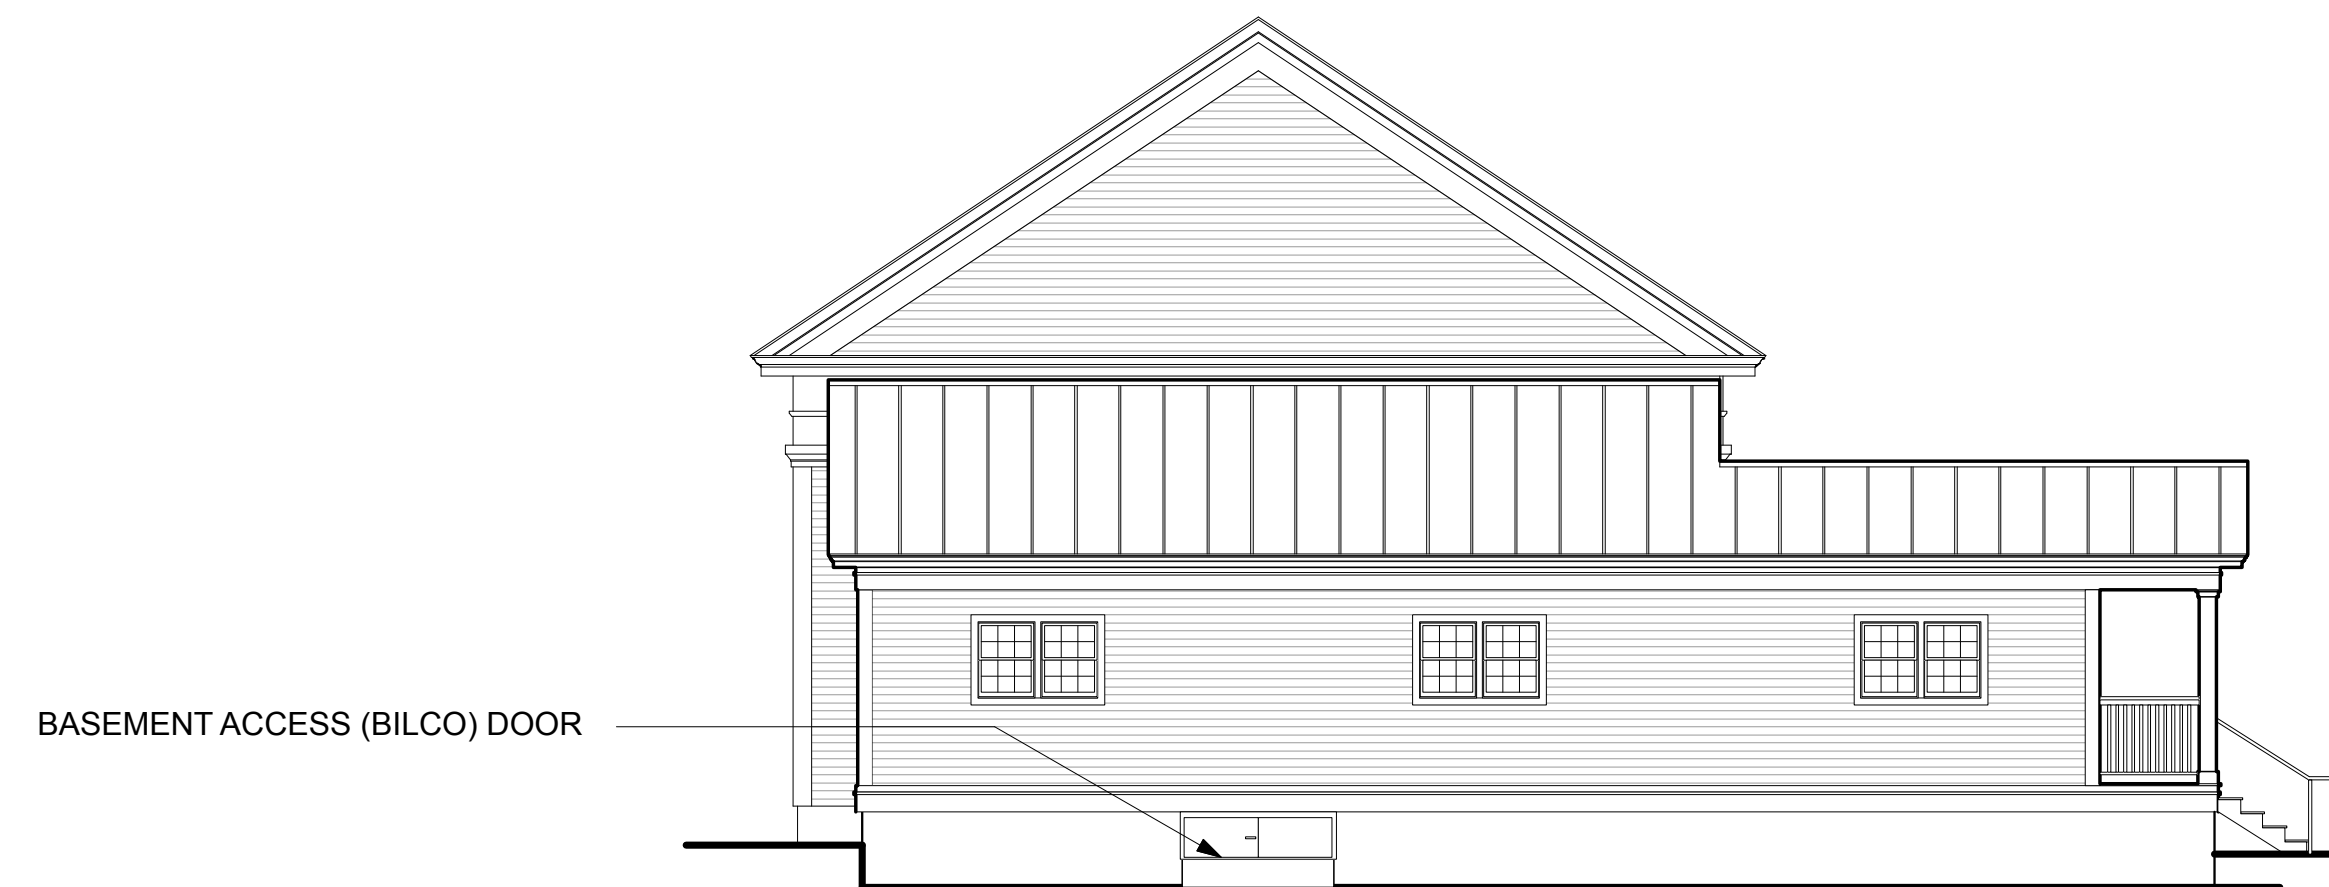


PROPOSED WEST ELEVATION

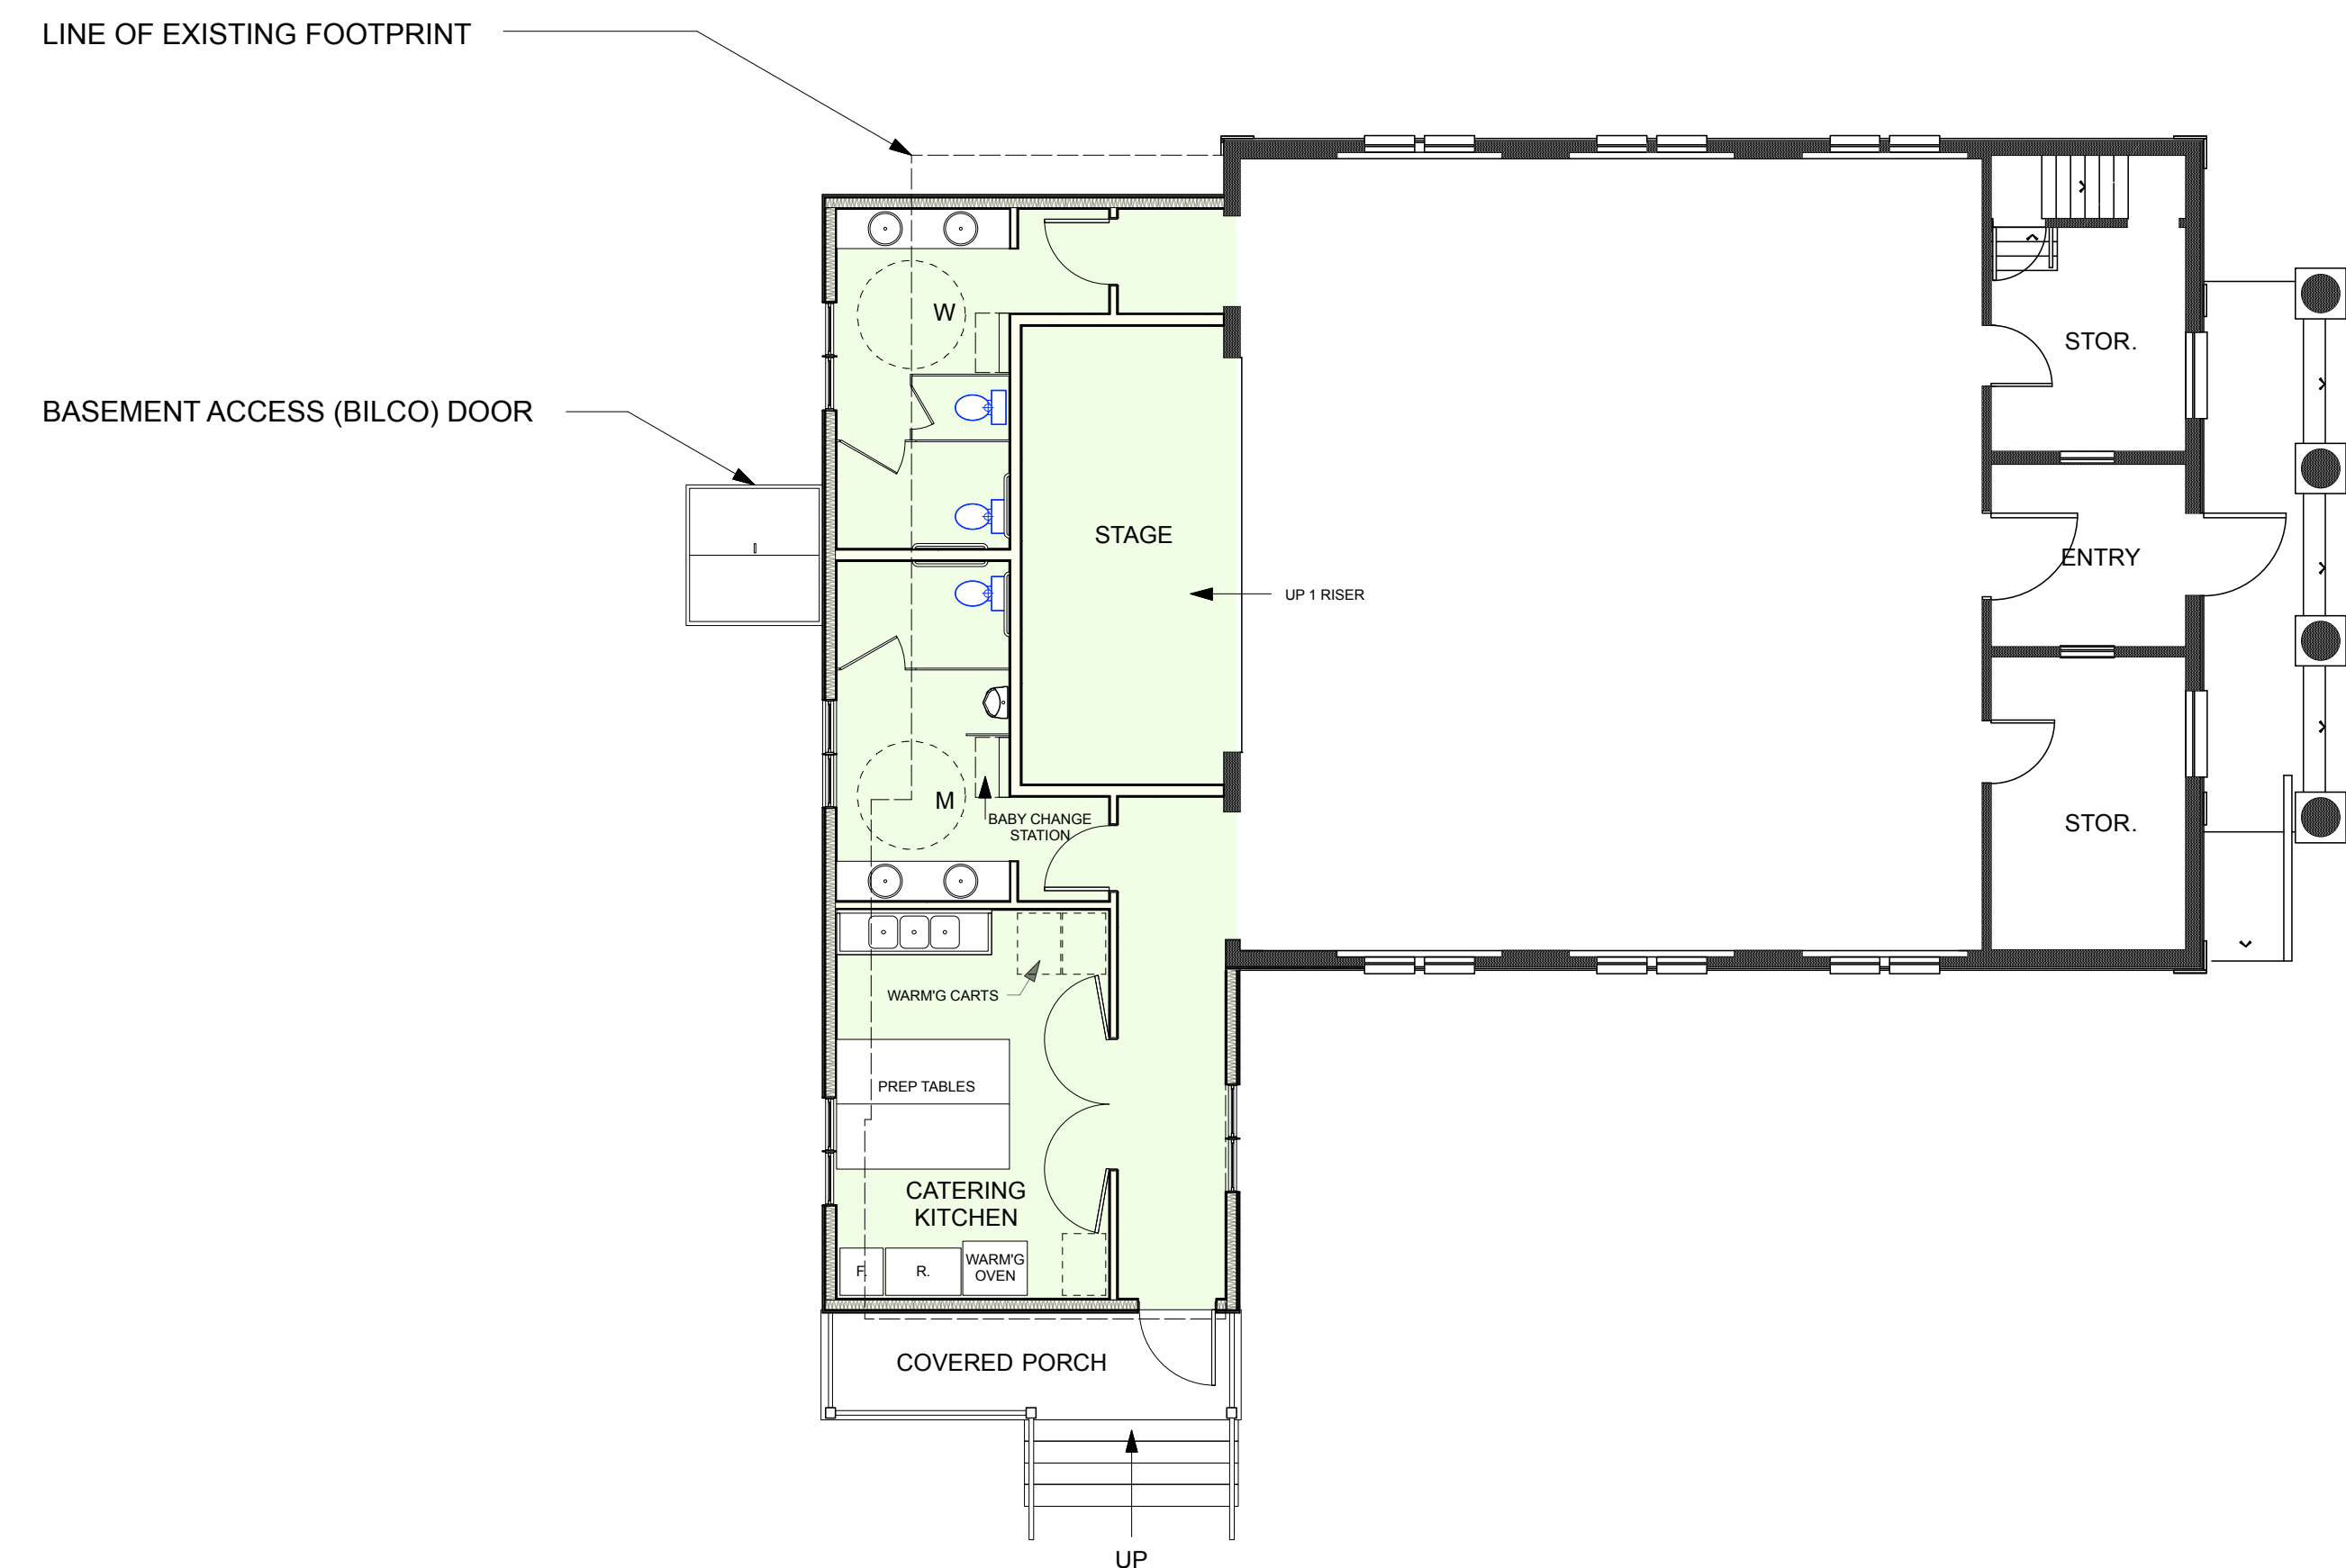

PROPOSED FIRST FLOOR PLAN
OPTION 1

NEW ADDITION - 1,000 S.F.
(NEW BASEMENT - 1,000 S.F.)

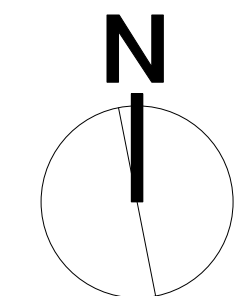

POMFRET TOWN HALL RENOVATION

POMFRET, VT
FEBRUARY 25, 2025

0 1 2 3 4 5 6 7 8 FT
[Scale bar graphic]

PRELIMINARY
NOT FOR CONSTRUCTION







PROPOSED EAST ELEVATION



PROPOSED SOUTH ELEVATION

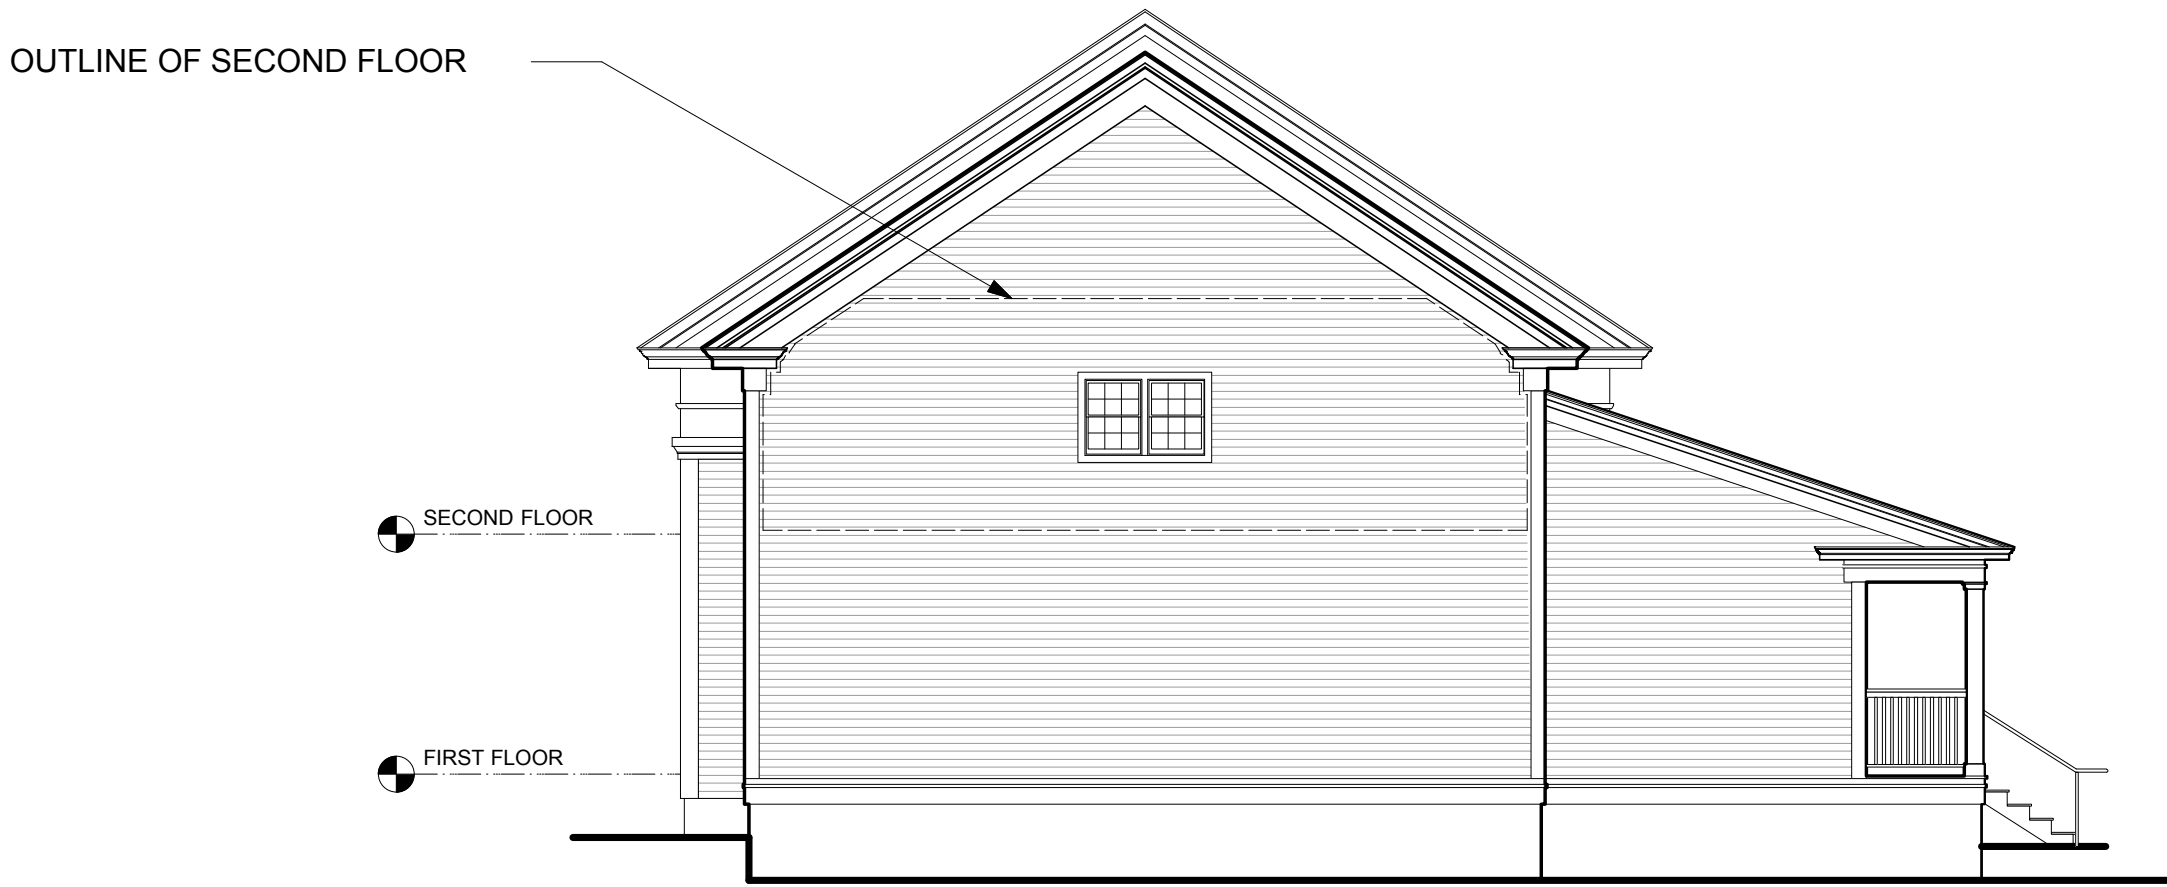


PROPOSED WEST ELEVATION

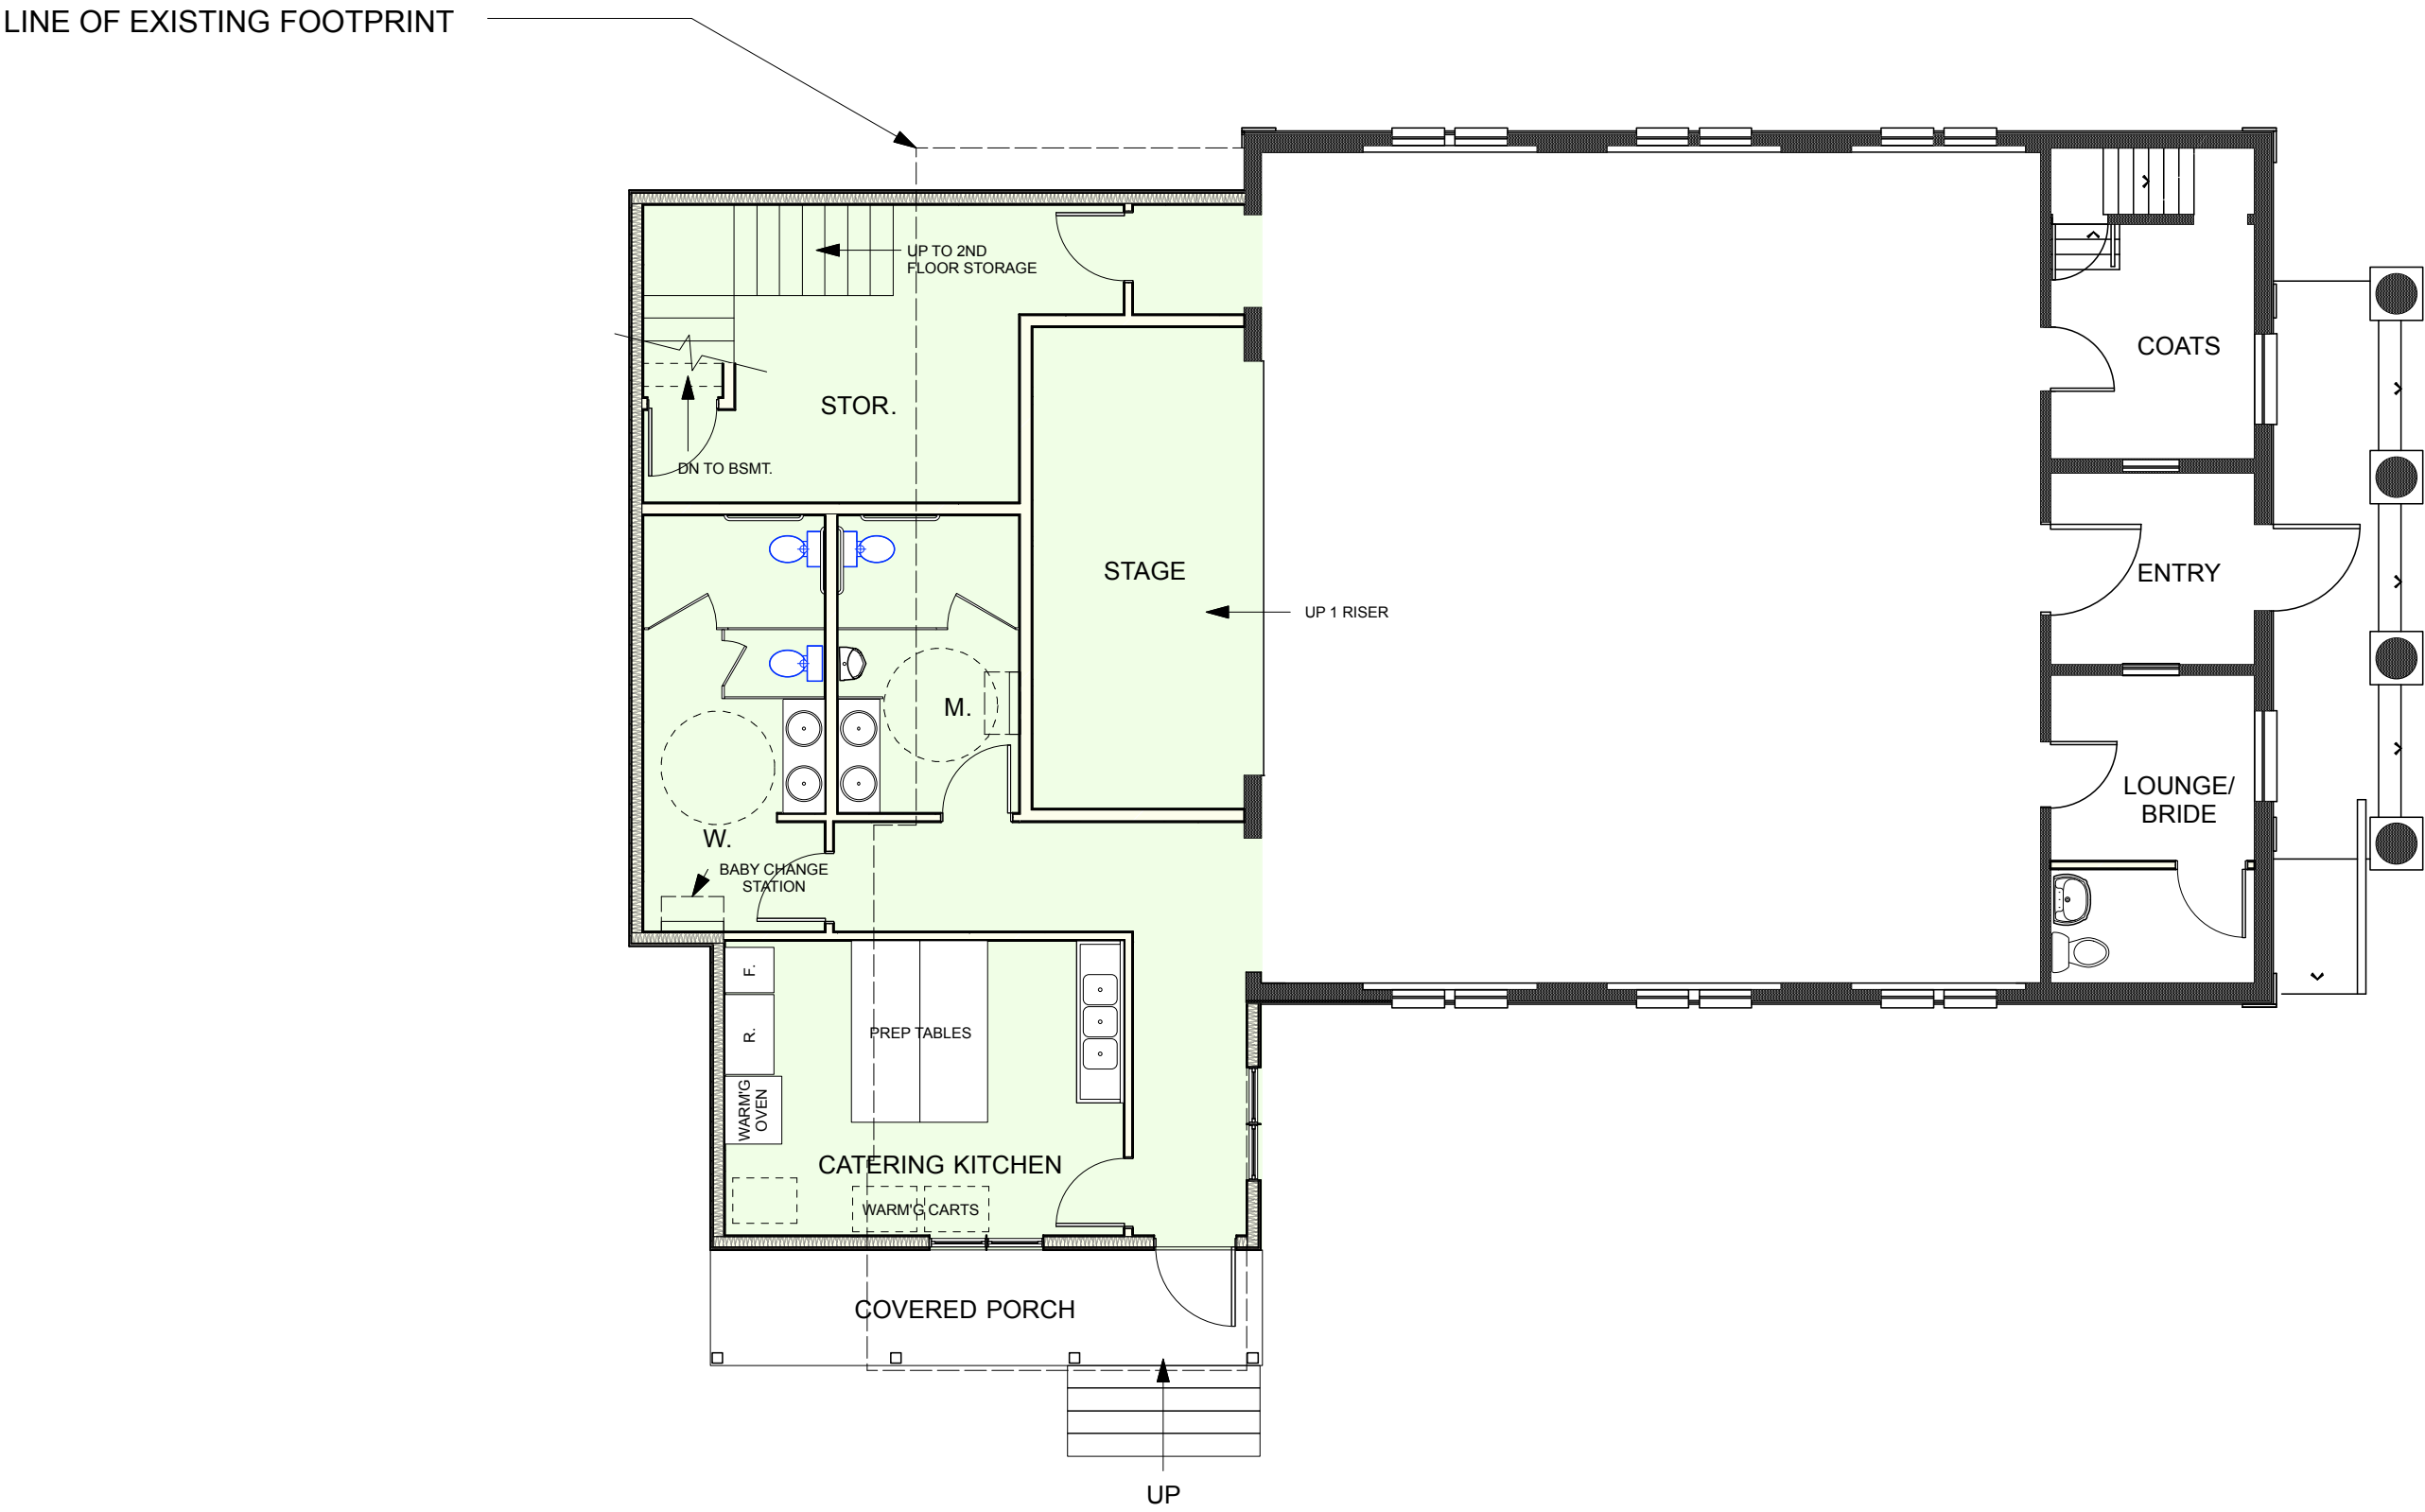

PROPOSED FIRST FLOOR PLAN
OPTION 2

NEW FIRST FLOOR - 1,245 S.F.
NEW SECOND FLOOR - 640 S.F.
(NEW BASEMENT - 1,245 S.F.)

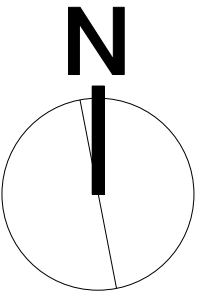


POMFRET TOWN HALL RENOVATION

POMFRET, VT
FEBRUARY 25, 2025


0 1 2 3 4 5 6 7 8 FT
[Scale bar graphic]

PRELIMINARY
NOT FOR CONSTRUCTION




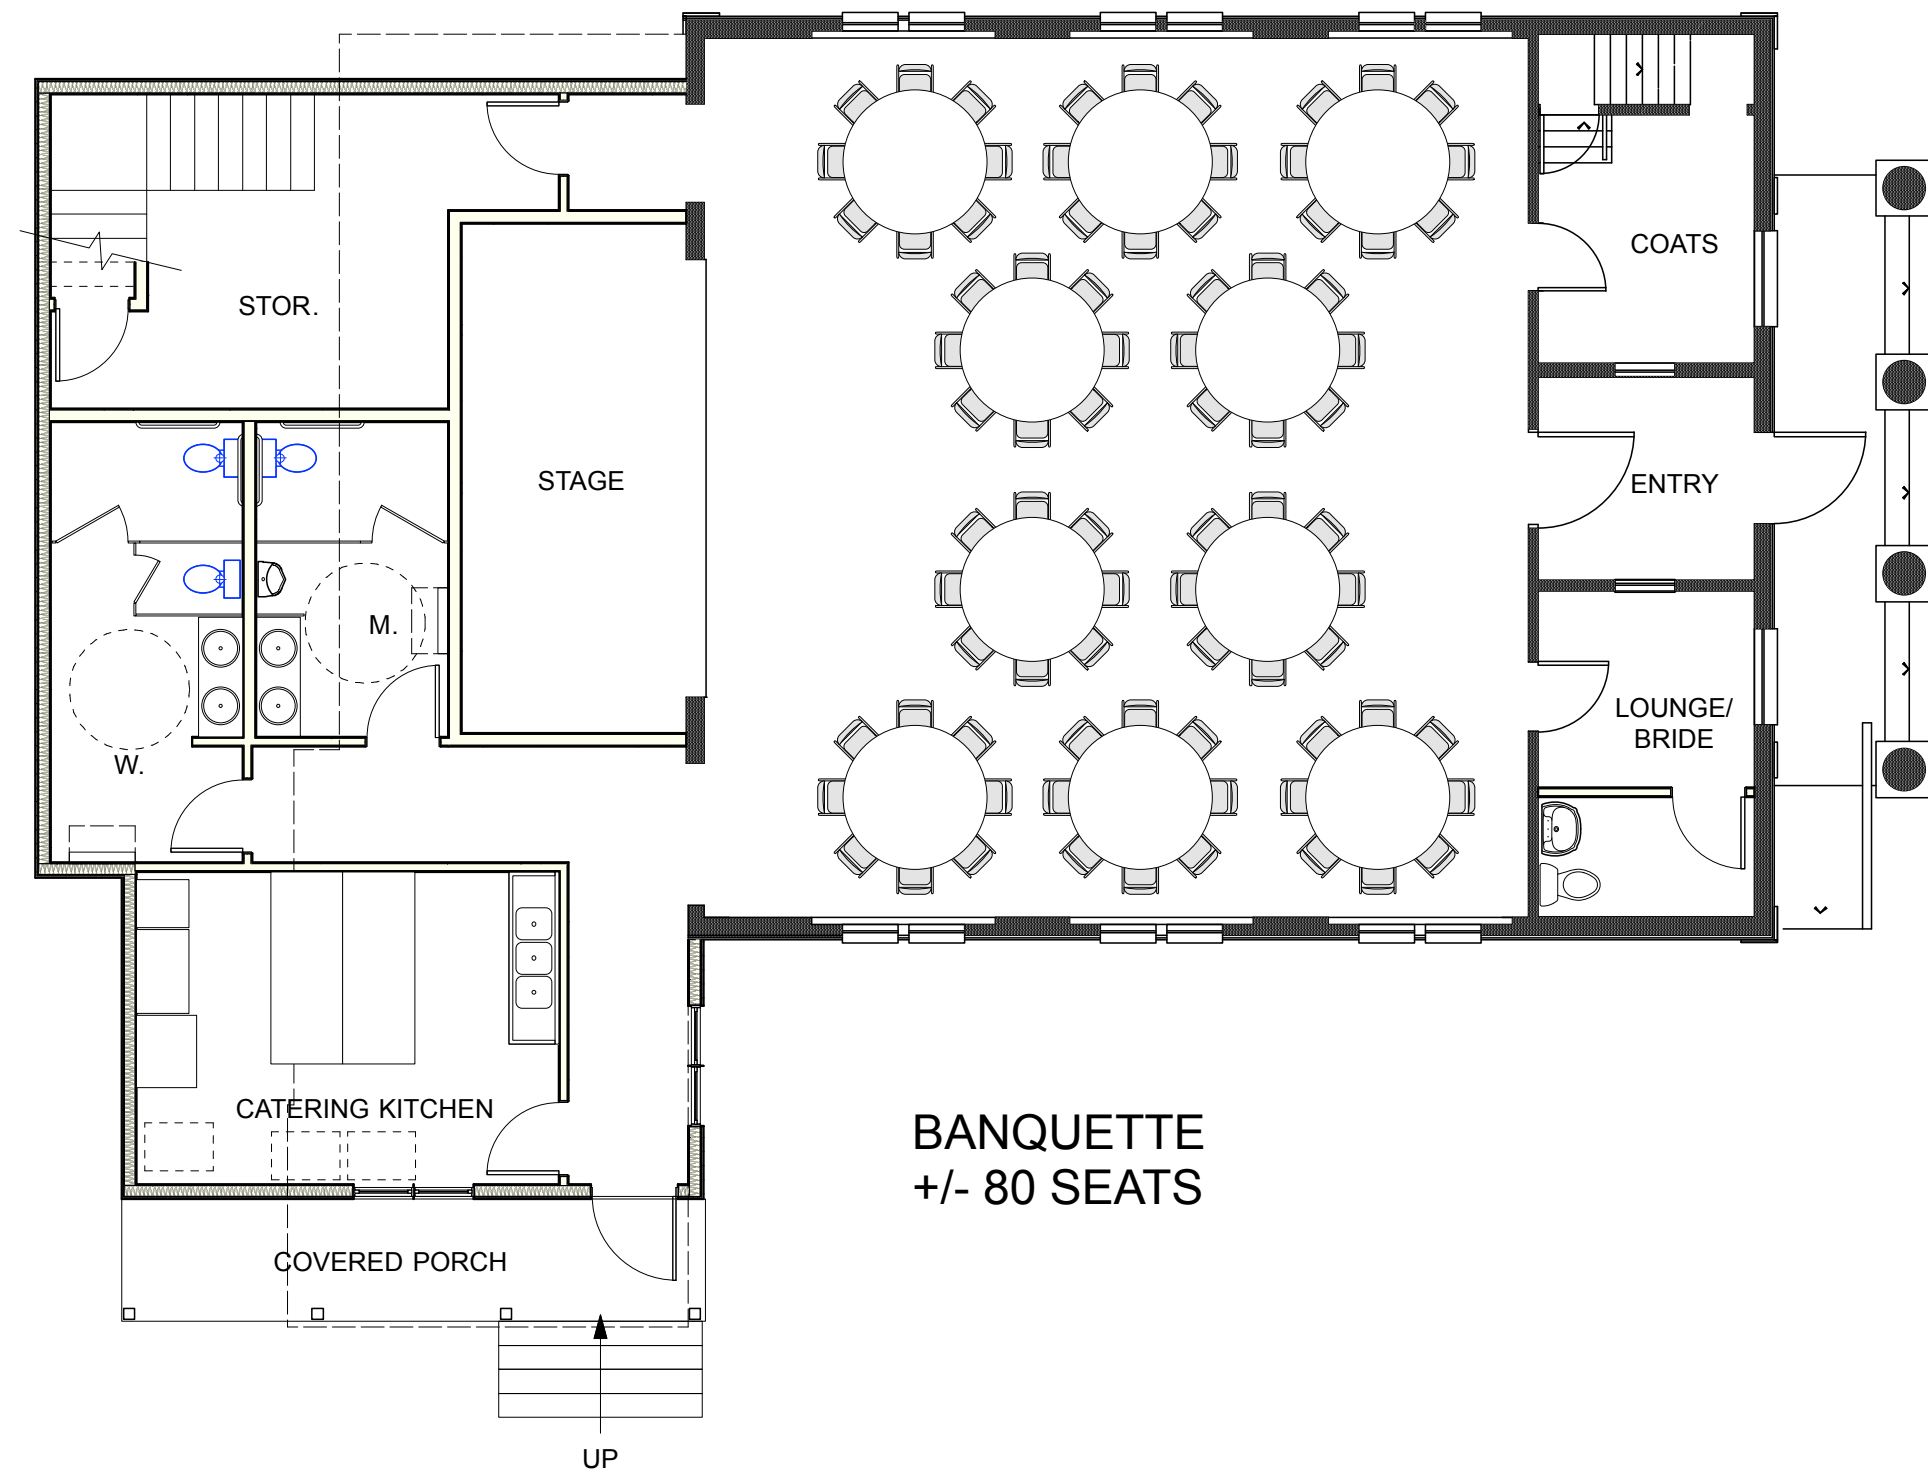


BANQUETTE
+/- 80 SEATS

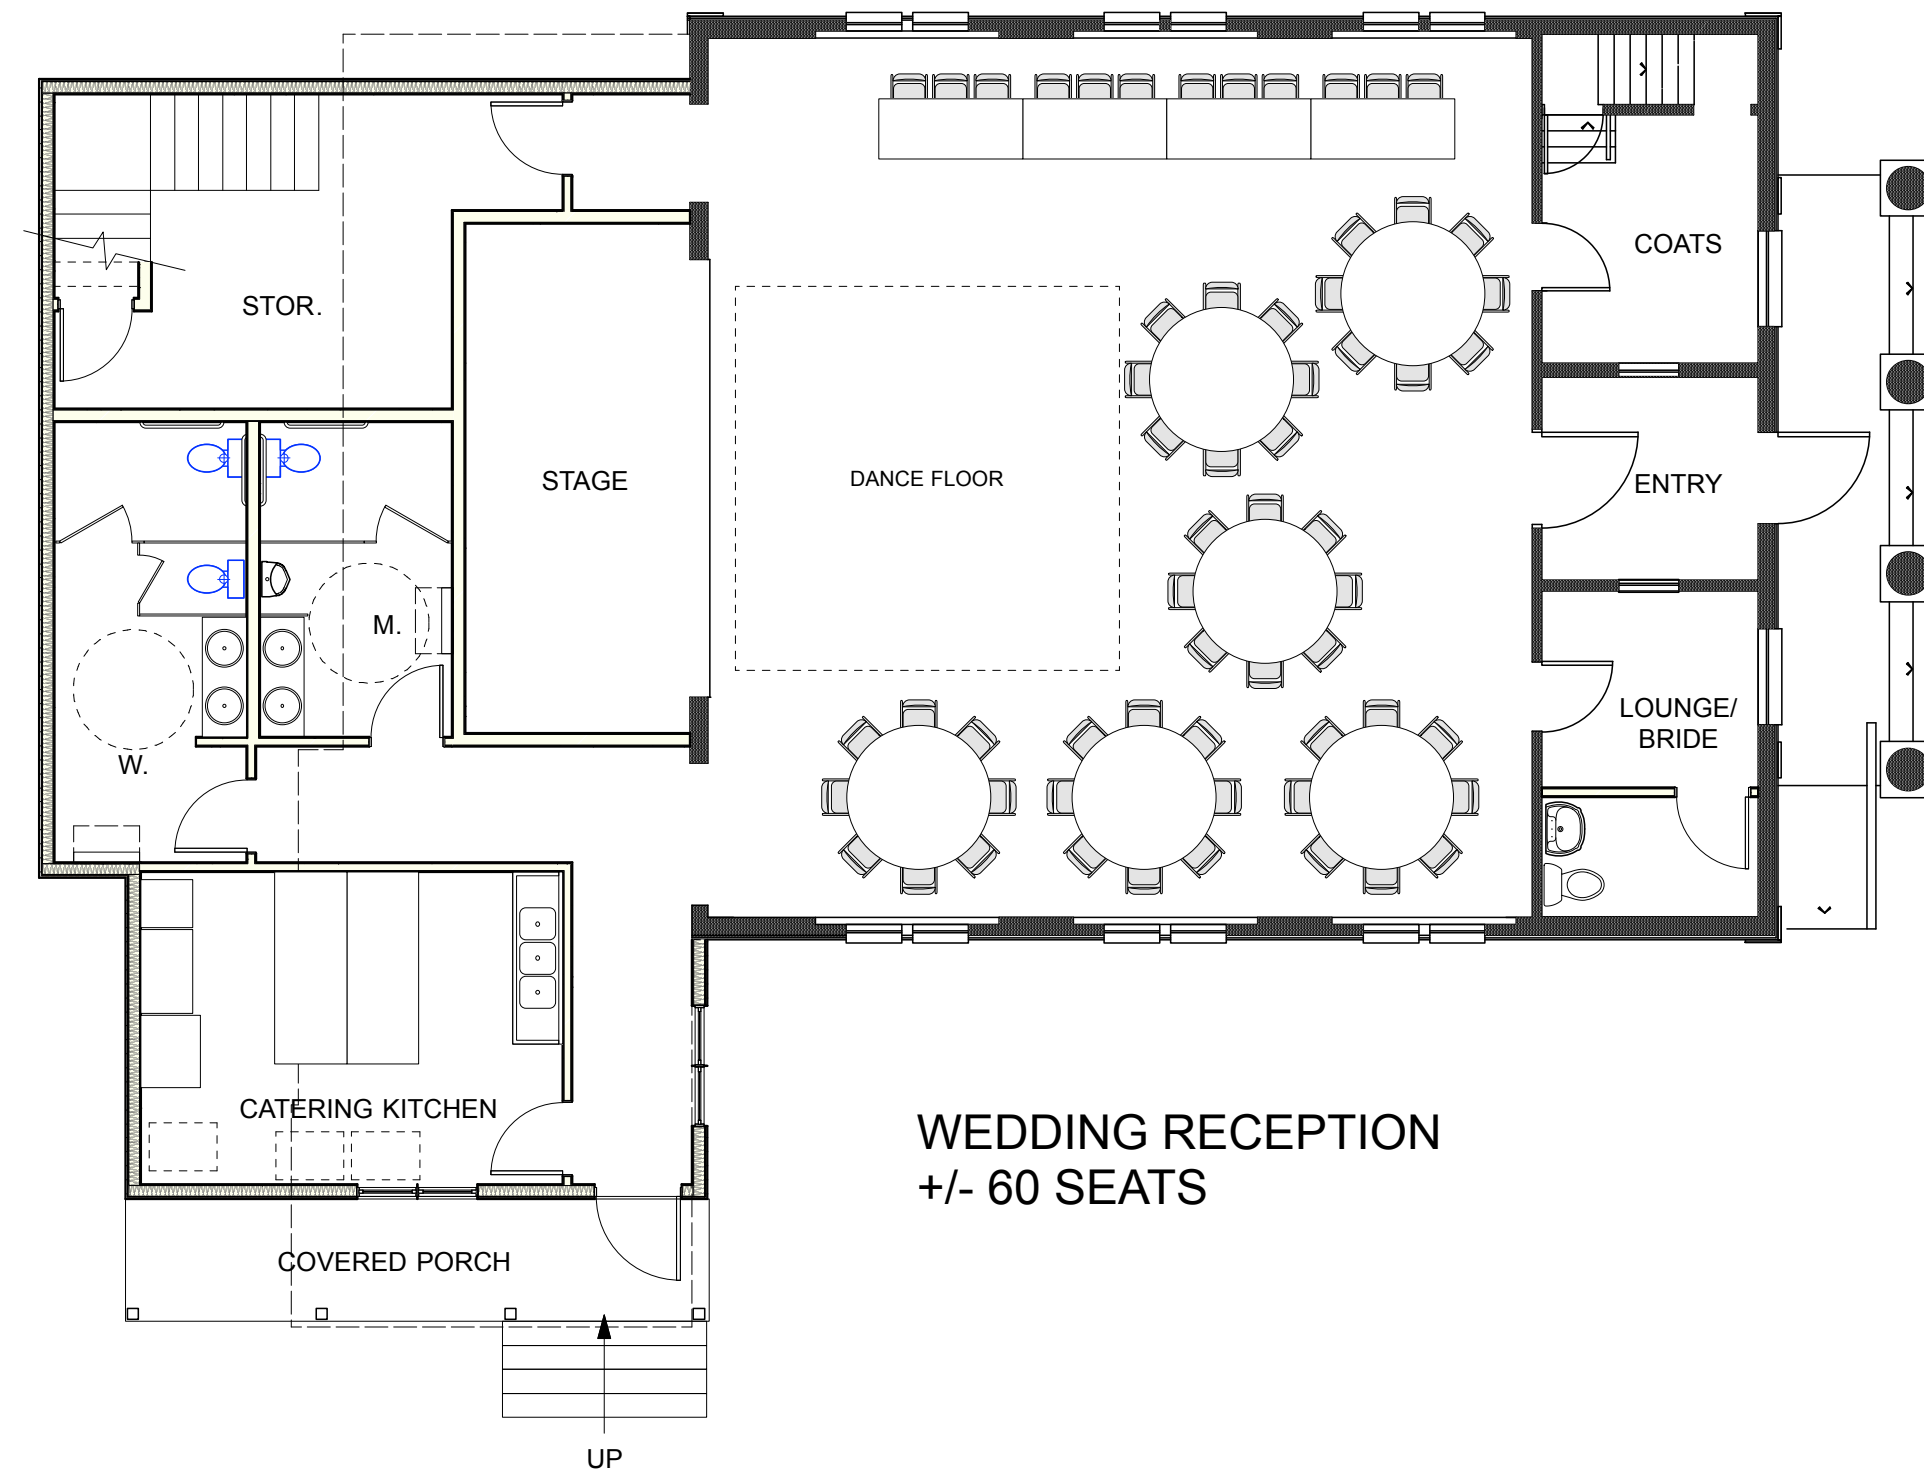


WEDDING RECEPTION
+/- 60 SEATS

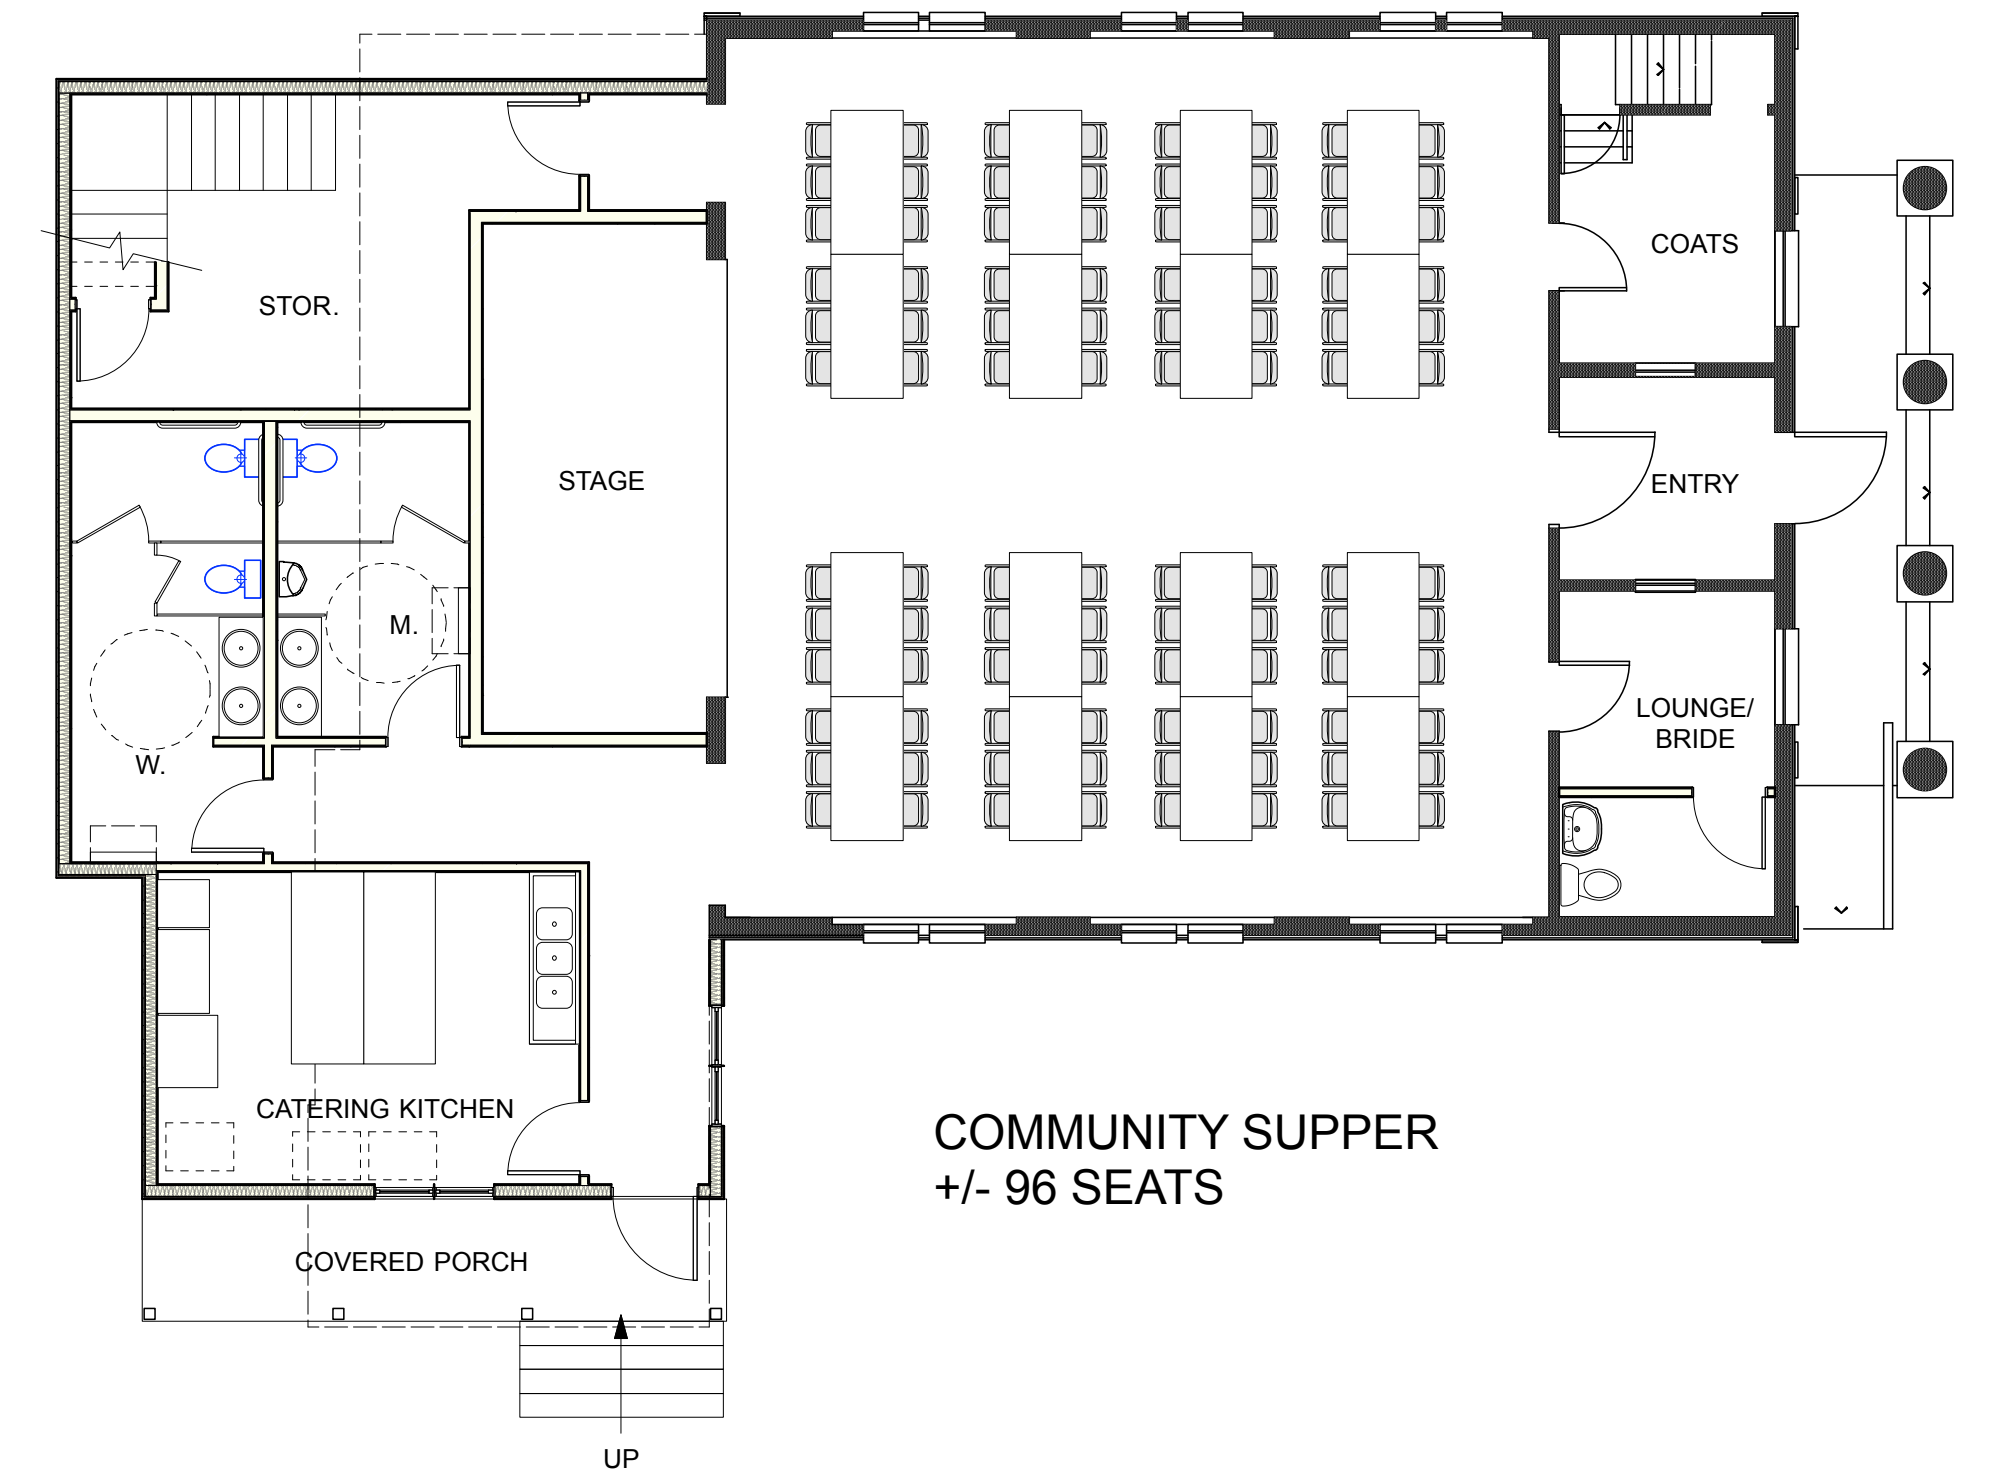


COMMUNITY SUPPER
+/- 96 SEATS

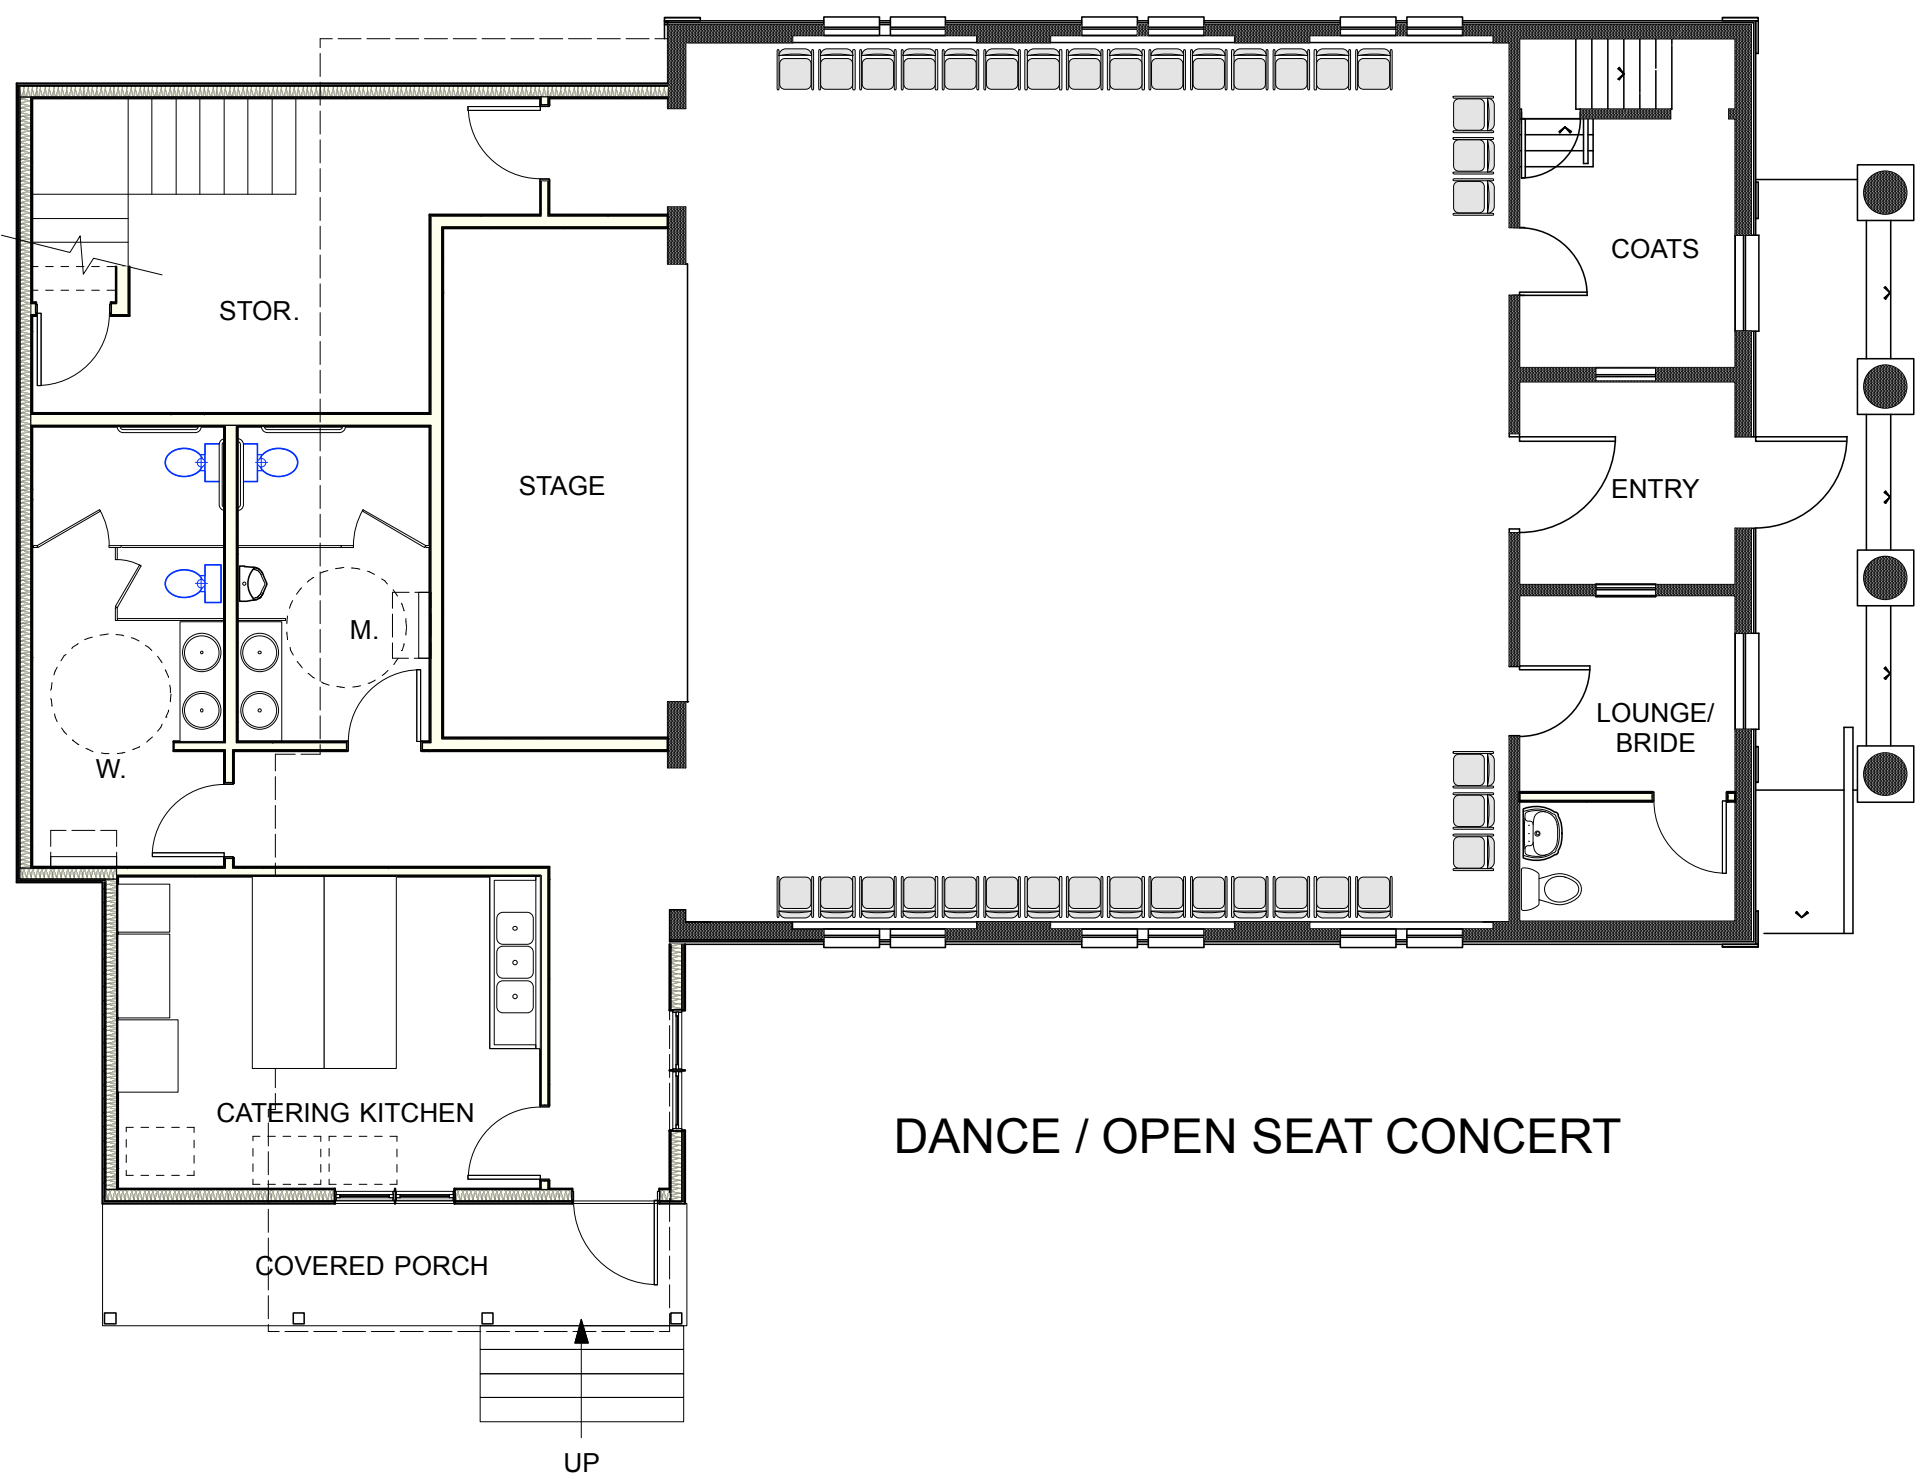

DANCE / OPEN SEAT CONCERT

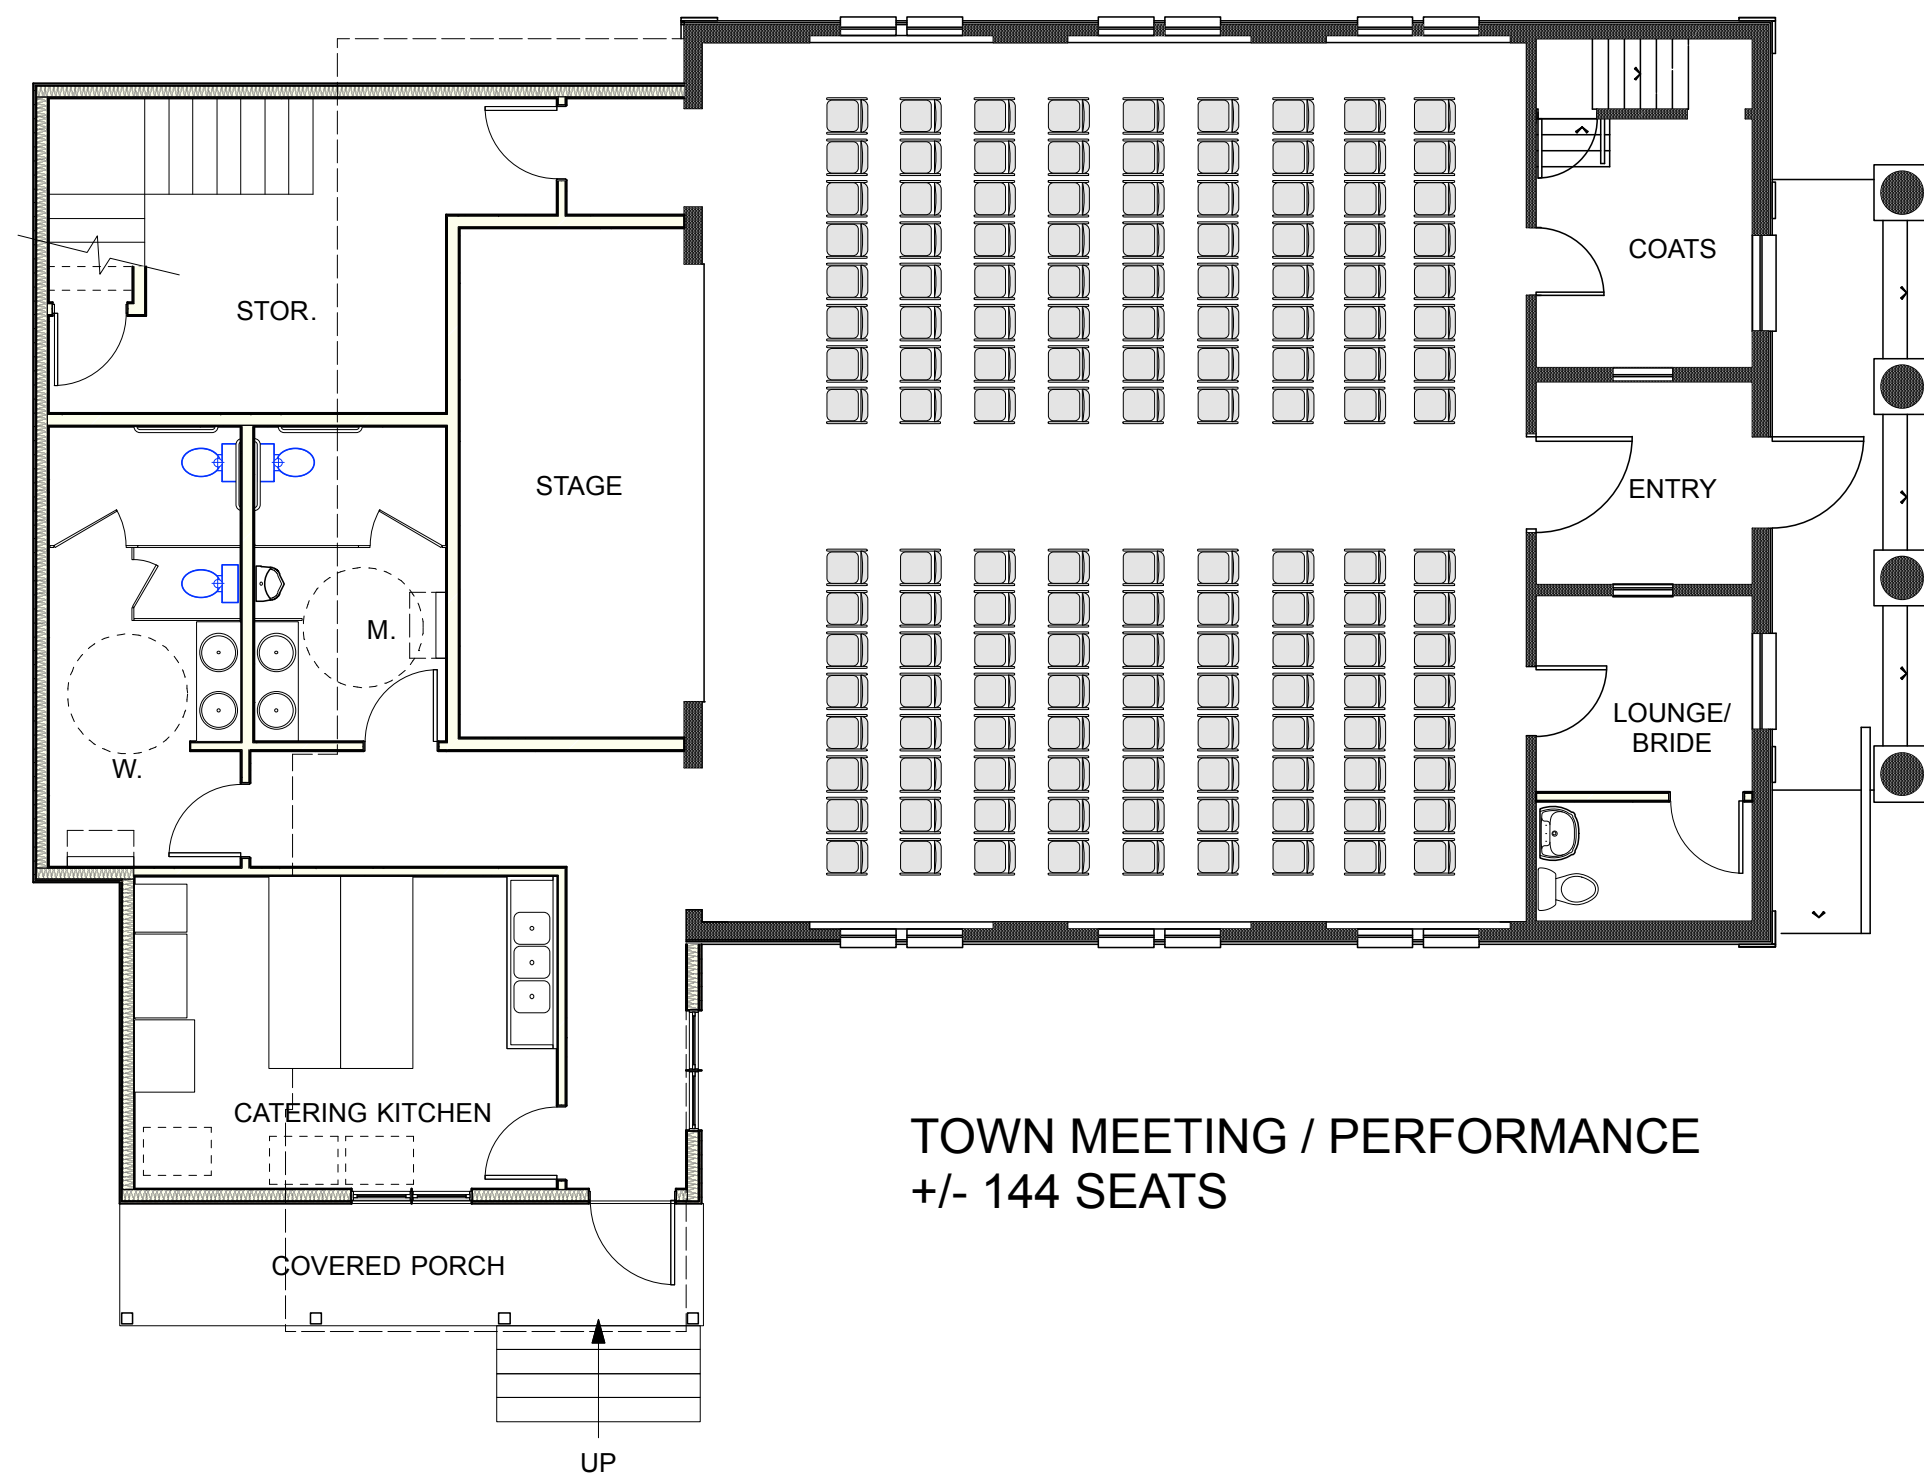

TOWN MEETING / PERFORMANCE
+/- 144 SEATS

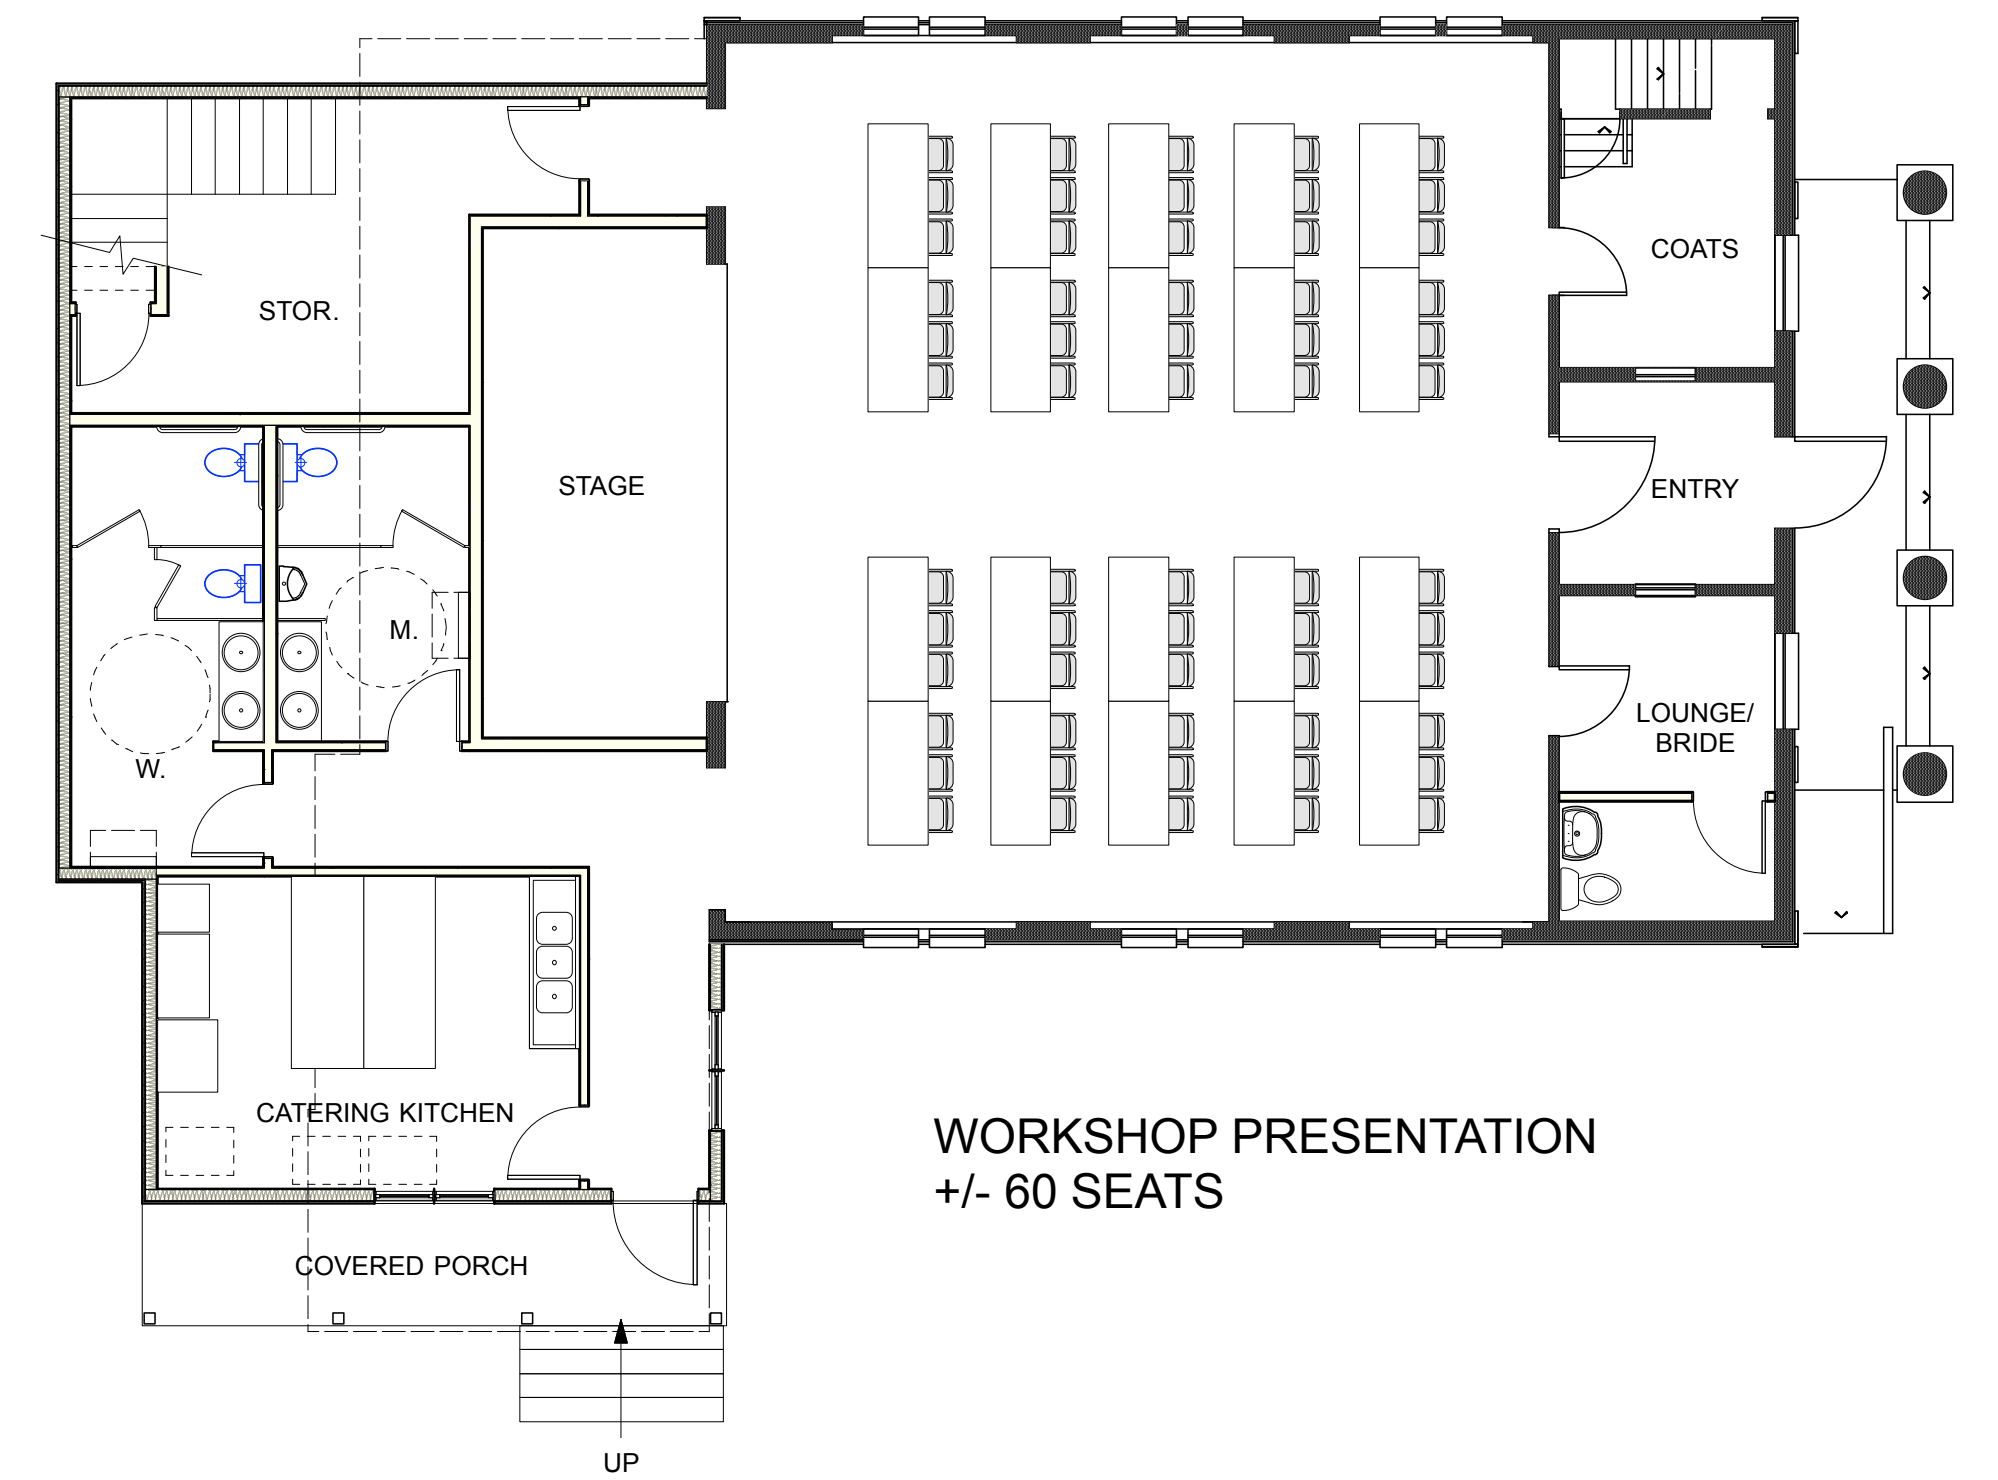

WORKSHOP PRESENTATION
+/- 60 SEATS

SEATING & USE ALTERNATIVES

POMFRET TOWN HALL RENOVATION

POMFRET, VT
FEBRUARY 25, 2025

0 1 2 3 4 5 6 7 8 FT
[Scale bar graphic]

PRELIMINARY
NOT FOR CONSTRUCTION

